NOTES:

1. FOR GRAVITY APPLICATIONS ONLY.
2. ALL UNITS ARE MANUFACTURED WITH FIBERGLASS REINFORCED PLASTICS.
   PHYSICAL CHARACTERISTICS AND THICKNESS:
   POLYESTER RESIN AND E GLASS
   MINIMUM THICKNESS 1/4" WALL AND 3/8" TOP AND BOTTOM BOWLS.
   MINIMUM BURIAL DEPTH = 24" FOR NON TRAFFIC RATED AND
   MINIMUM BURIAL DEPTH = 36" FOR TRAFFIC RATED
   MAXIMUM BURIAL DEPTH = 7 FEET
   (GRADE TO INVERT OF INLET)
   FOR DEEPER INSTALLATIONS CALL GREEN TURTLE FOR CUSTOM REINFORCEMENT
3. ALL UNITS ARE TO BE INSTALLED IN ACCORDANCE WITH THE MANUFACTURERS INSTALLATION INSTRUCTION.
4. STANDARD PIPE STUBS ARE SOCKET SDR 35 PVC SEWER MATERIAL (SCHEDULE 40 ADAPTORS ADDED FOR ALL PROJECTS IN USA). OTHER PIPE TYPES AVAILABLE.
5. EHT 500 - 1500 UNITS COME STANDARD WITH 6" INLET (OTHER CUSTOM SIZES AVAILABLE AT EXTRA CHARGE).
6. EXTENSION COLLAR TO BE ORDERED TO MEET FINISHED GRADE, CUT ON SITE FOR FINAL ADJUSTMENT AND CAULKED WITH SIKAFLEX BY CONTRACTOR IF WATERTIGHT SEAL REQUIRED.
7. COVERS AVAILABLE FOR H20 TRAFFIC LOADING, PEDESTRIAN LOADING OR ABOVE GROUND INSTALLATION.
8. CONSULT GREEN TURTLE FOR OTHER SIZES.
9. ALL UNITS ARE FACTORY TESTED.
10. 30 YEAR WARRANTY AGAINST LEAKS, AND STRUCTURAL FAILURE.

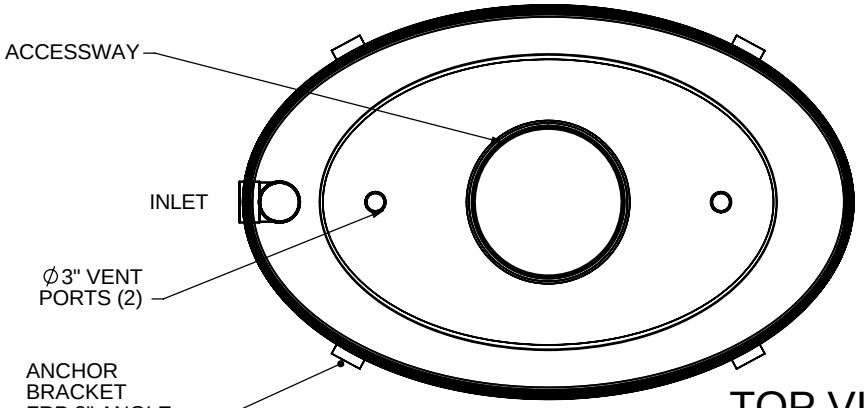

TOP VIEW

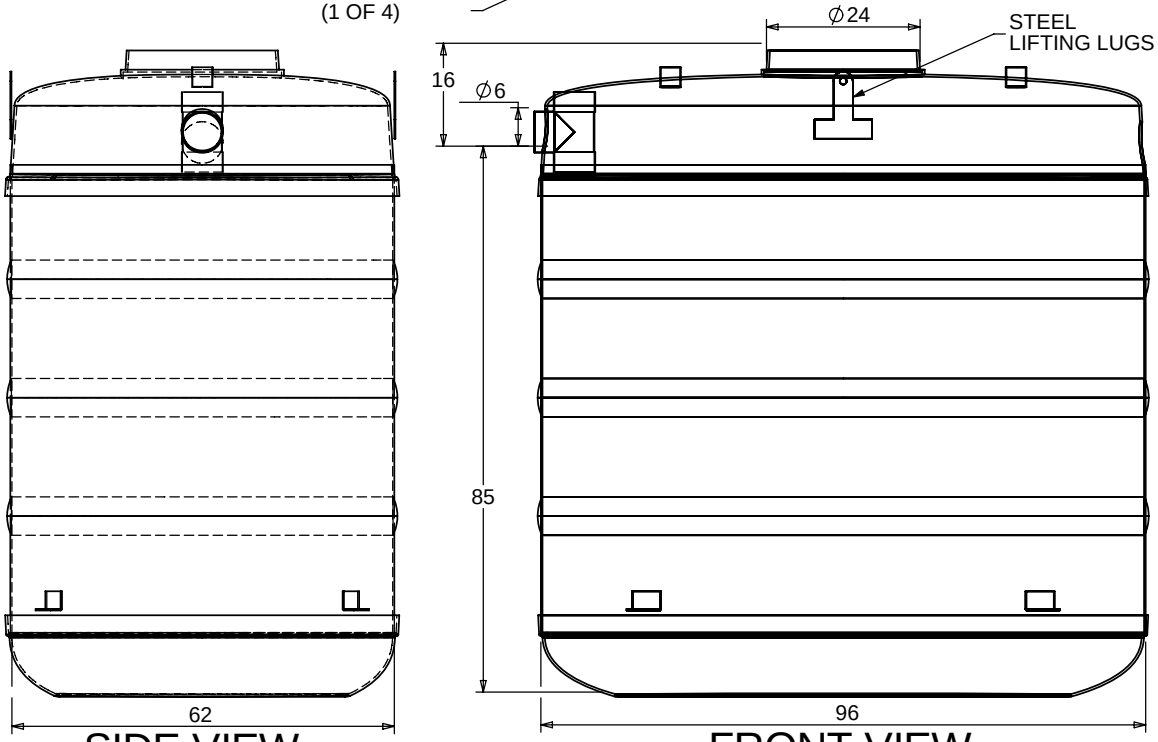

SIDE VIEW

FRONT VIEW

TITLE: HOLDING TANK
EHT 1500 USG FIBERGLASS TANK
6" INLET
24" MANWAY
ALL DIMENSIONS IN INCHES

PROJECT: WO:

✓ OPTIONS:

REV	DATE	DRAWN
1	SEPT. 19, 2006	L. SIMKINS
2	APRIL 23, 2008	L. SIMKINS
3		
4		
5		
6		
7		
8		
9		
10		

DRAWN BY: F CHANDLER

DRAWN DATE 10/5/04

greenturtle™

877 428 8187 US 877 966 9444 CAN
www.greenturtletech.com

SIZE	DWG. NO.	REV.
A	EHT 1500	2

SCALE:1:30 | DO NOT SCALE DRAWING | SHEET 1 OF 1